


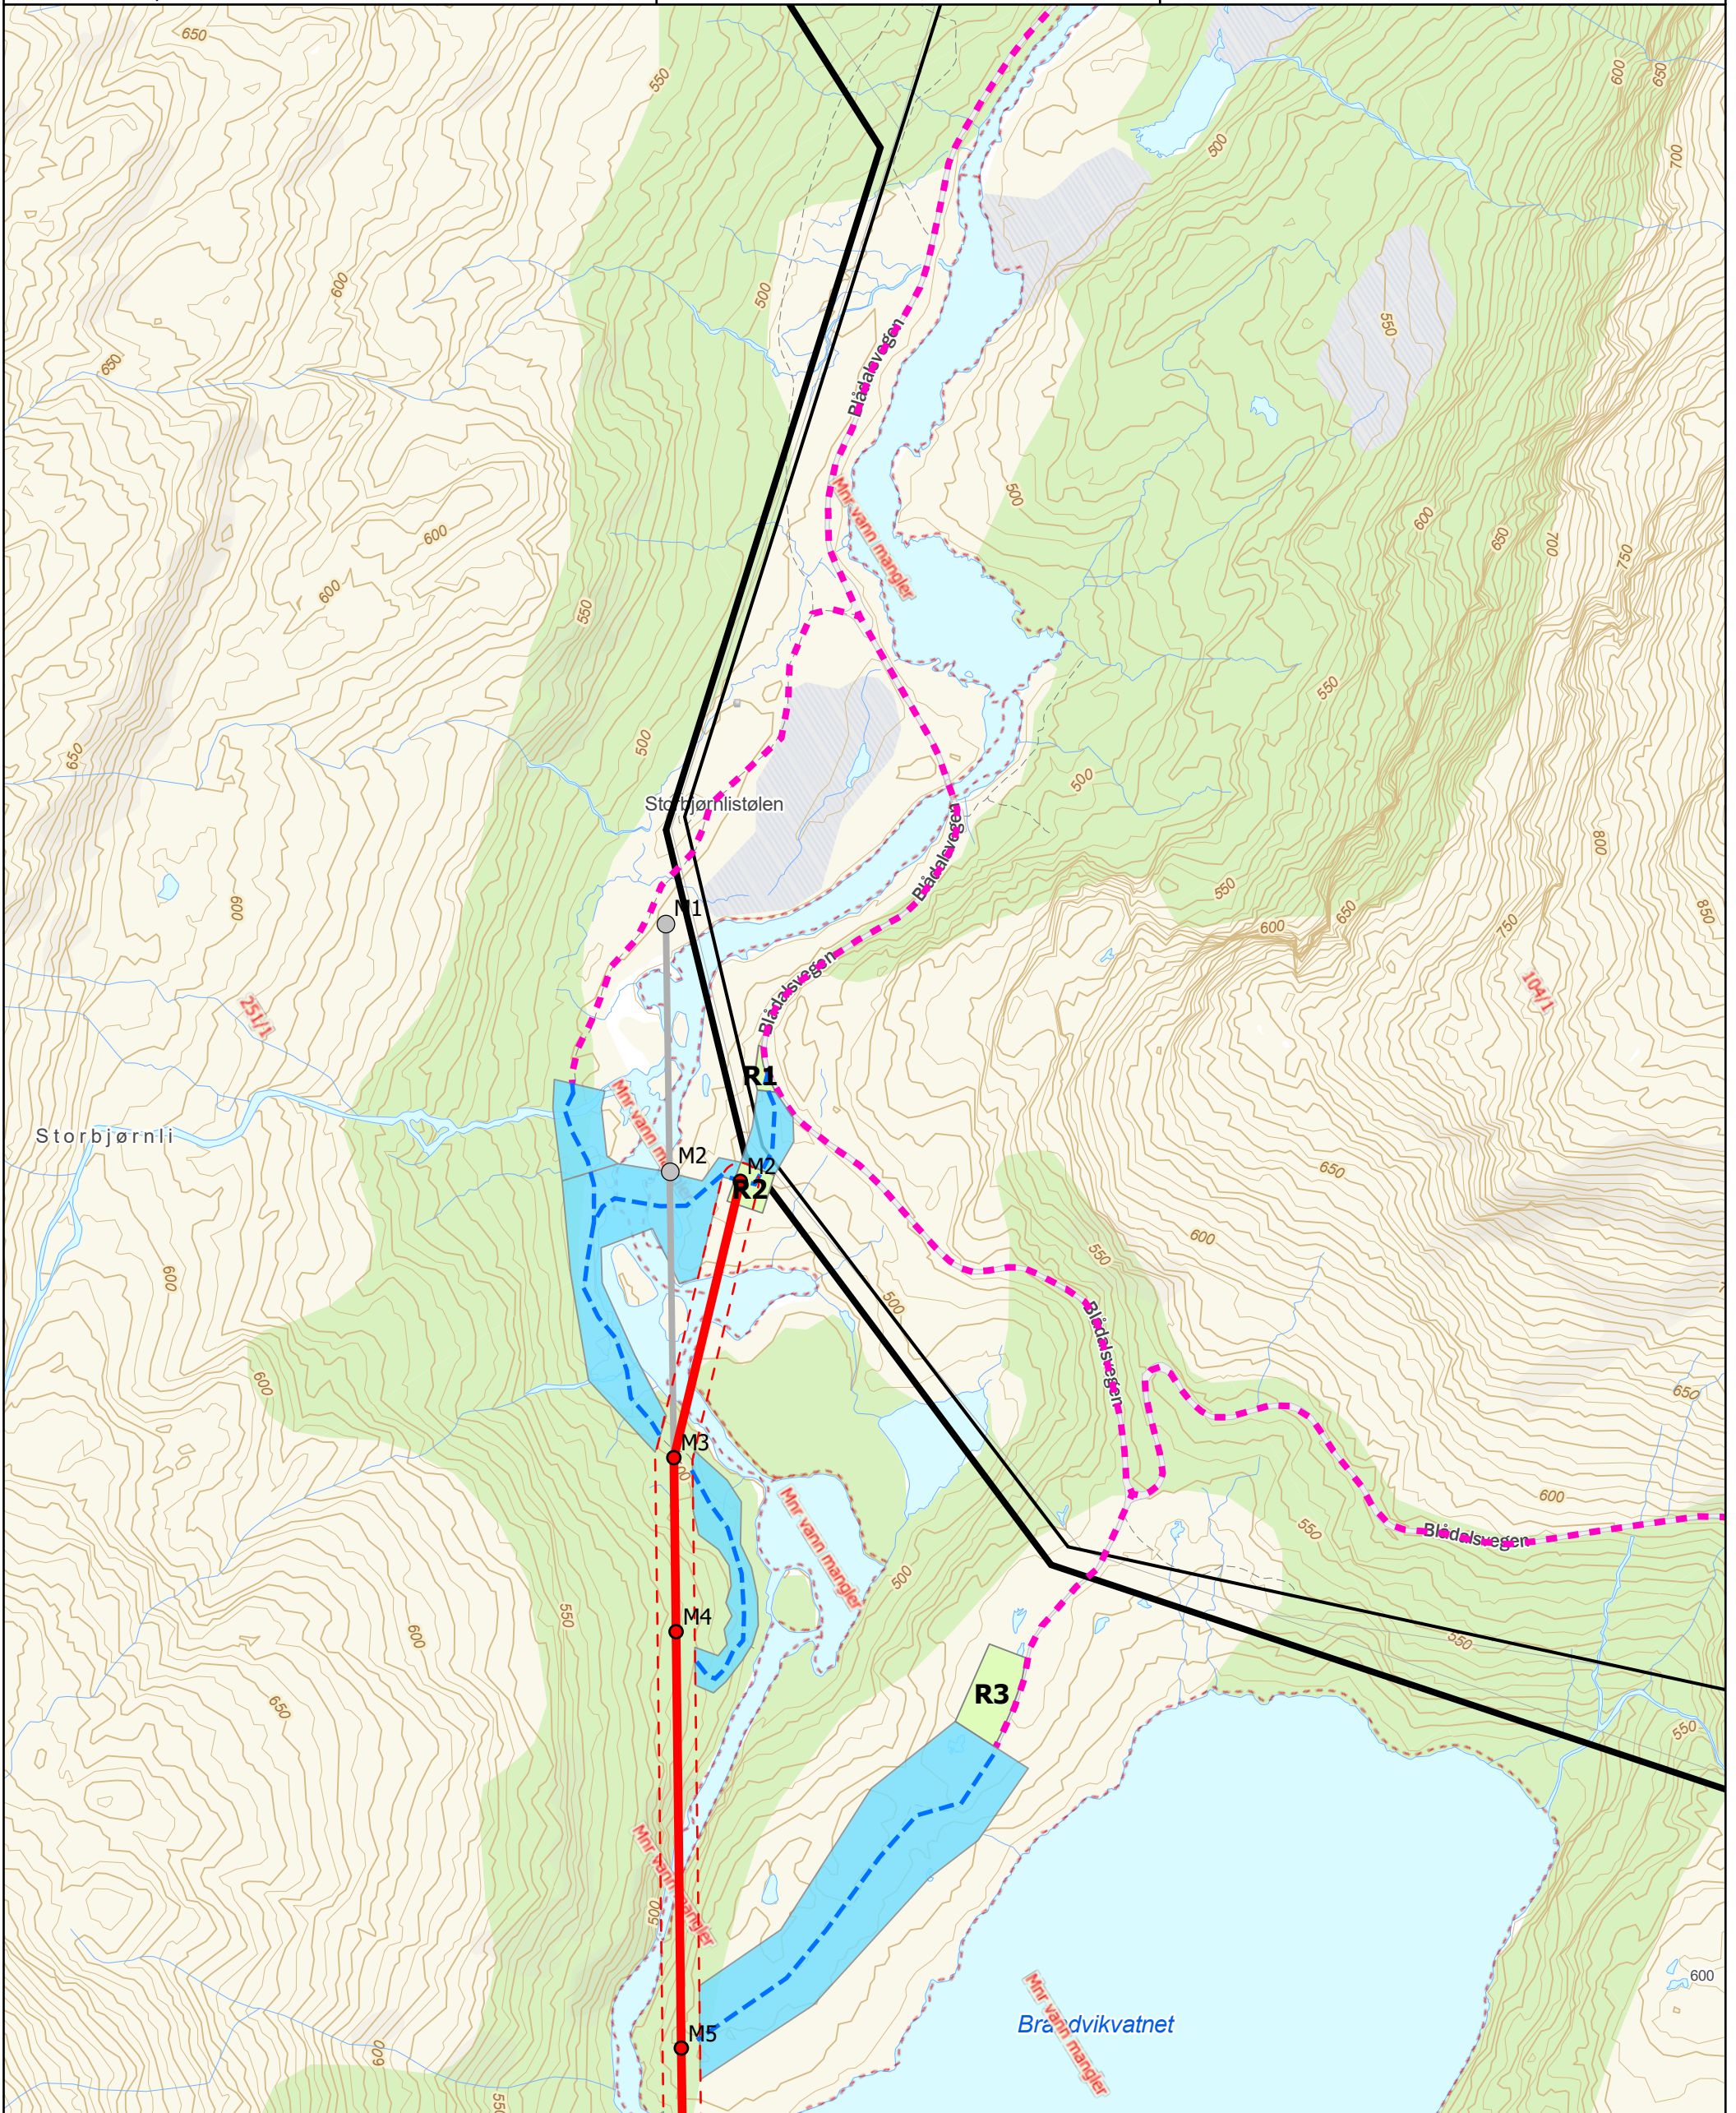

N

1 Meter






Dato:	Rev.nr:	Sign.:	Kontr.:	Godkj.:
26.06.2025	06	FS	LKHS	POJ
Rev. dato:	Rev.nr:	Sign.:	Kontr.:	Godkj.:
04.07.2024	04	AIR	TF	POJ
Rev. dato:	Rev.nr:	Sign.:	Kontr.:	Godkj.:
30.09.2024	05	POJ	LKHS	LKH

A horizontal scale bar with a black outline. It is divided into two segments: the left segment is solid black and represents 125 meters, while the right segment is white with a black outline and represents another 125 meters, totaling 250 meters. The numbers 0, 125, and 250 are positioned above the bar, and the word "Meter" is at the right end.

- | | | | |
|---|----------------------------------|---|--------------------|
|  | 132kV mast |  | Eks. 66 kV ledning |
|  | Ny 132kV ledning |  | Eks. 22 kV ledning |
|  | Ny 132 kV-kabel |  | Terrengkjøring |
|  | 132 kV byggeforbudsgrense |  | Terrengkjøring |
|  | 132 kV mastepunkt konsesjonsgitt |  | Kjøring privat veg |
|  | 132 kV-ledning Konsesjonsgitt |  | Riggplasser |

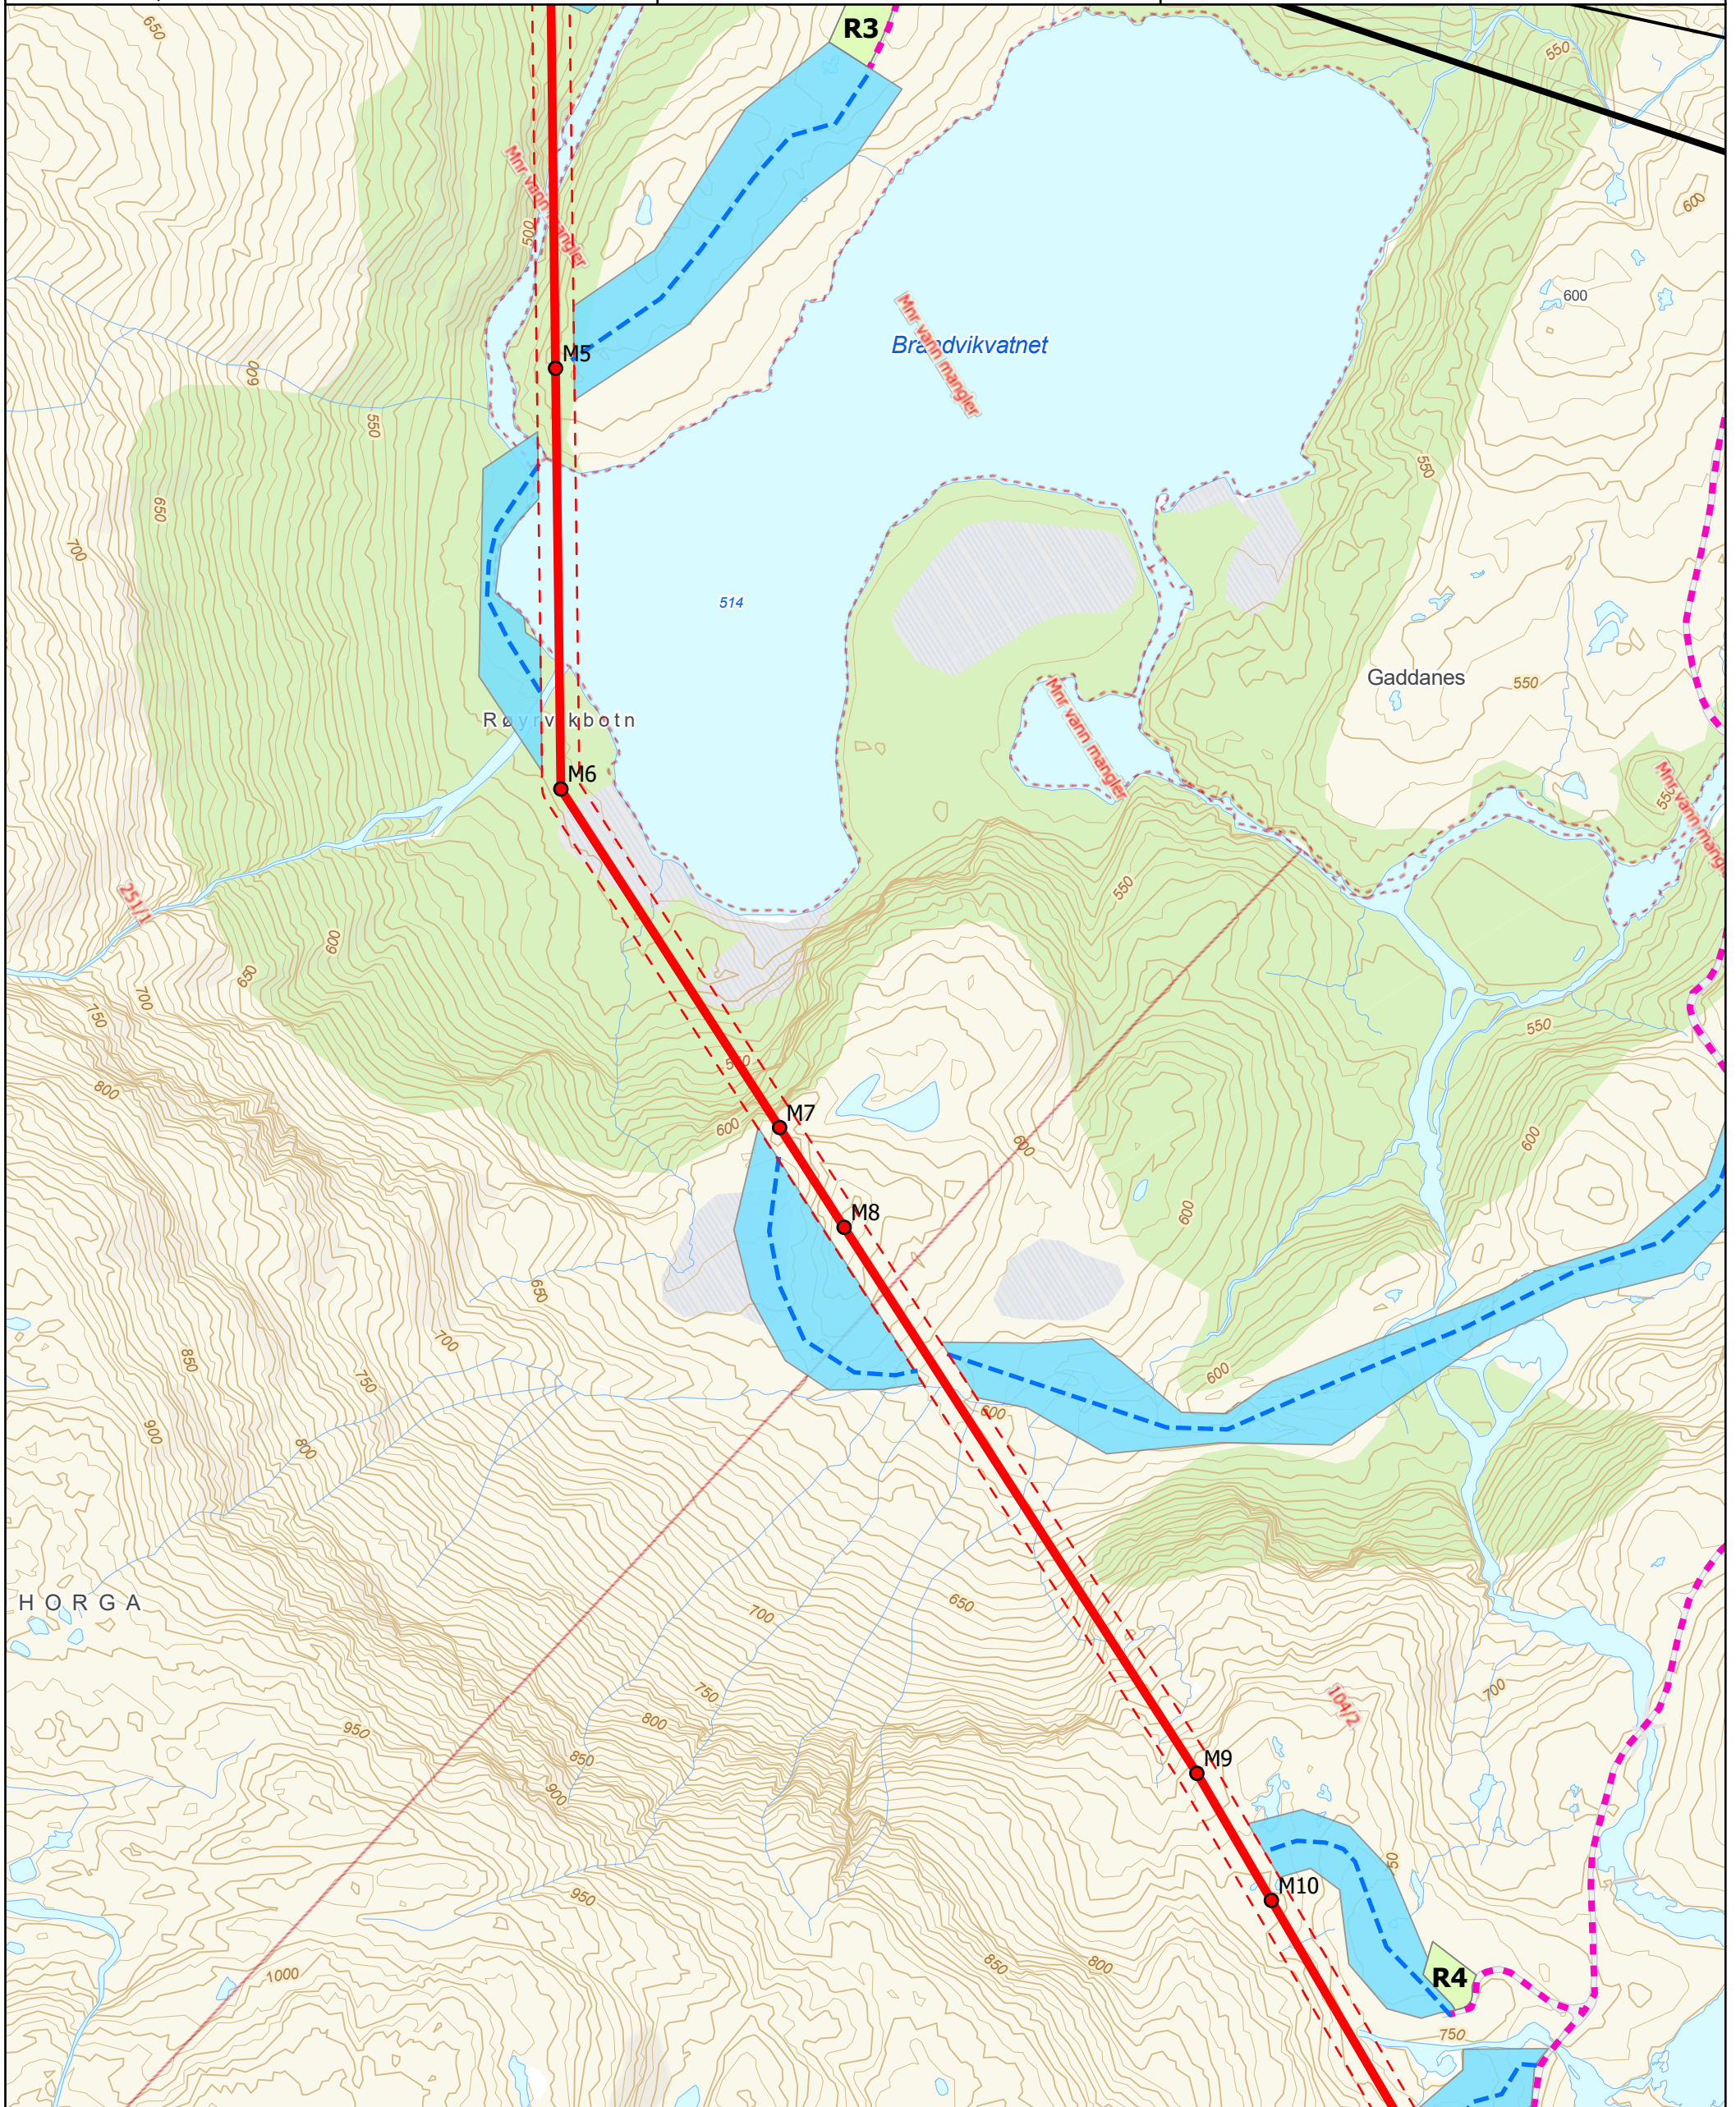



Målestokk: 1:5 000	Format: A3
-----------------------	---------------

Rev.nr:	06
Rev.nr:	04
Rev.nr:	05


Kontr.:	LKH9
Kontr.:	TF
Kontr.:	LKH9

Godkj.: LKH

- 132 kV byggeforbudsgrense
- 132 kV mastepunkt konsesjons
- 132 kV-ledning Konsesjonsgitt

-  Terrengekjøring
-  Kjøring privat veg
- Riggplasser

A horizontal scale bar with a black outline. It is divided into two segments: the left segment is solid black and represents 125 meters, while the right segment is white with a black outline and represents another 125 meters, totaling 250 meters. The numbers 0, 125, and 250 are positioned above the bar, and the word "Meter" is at the right end.

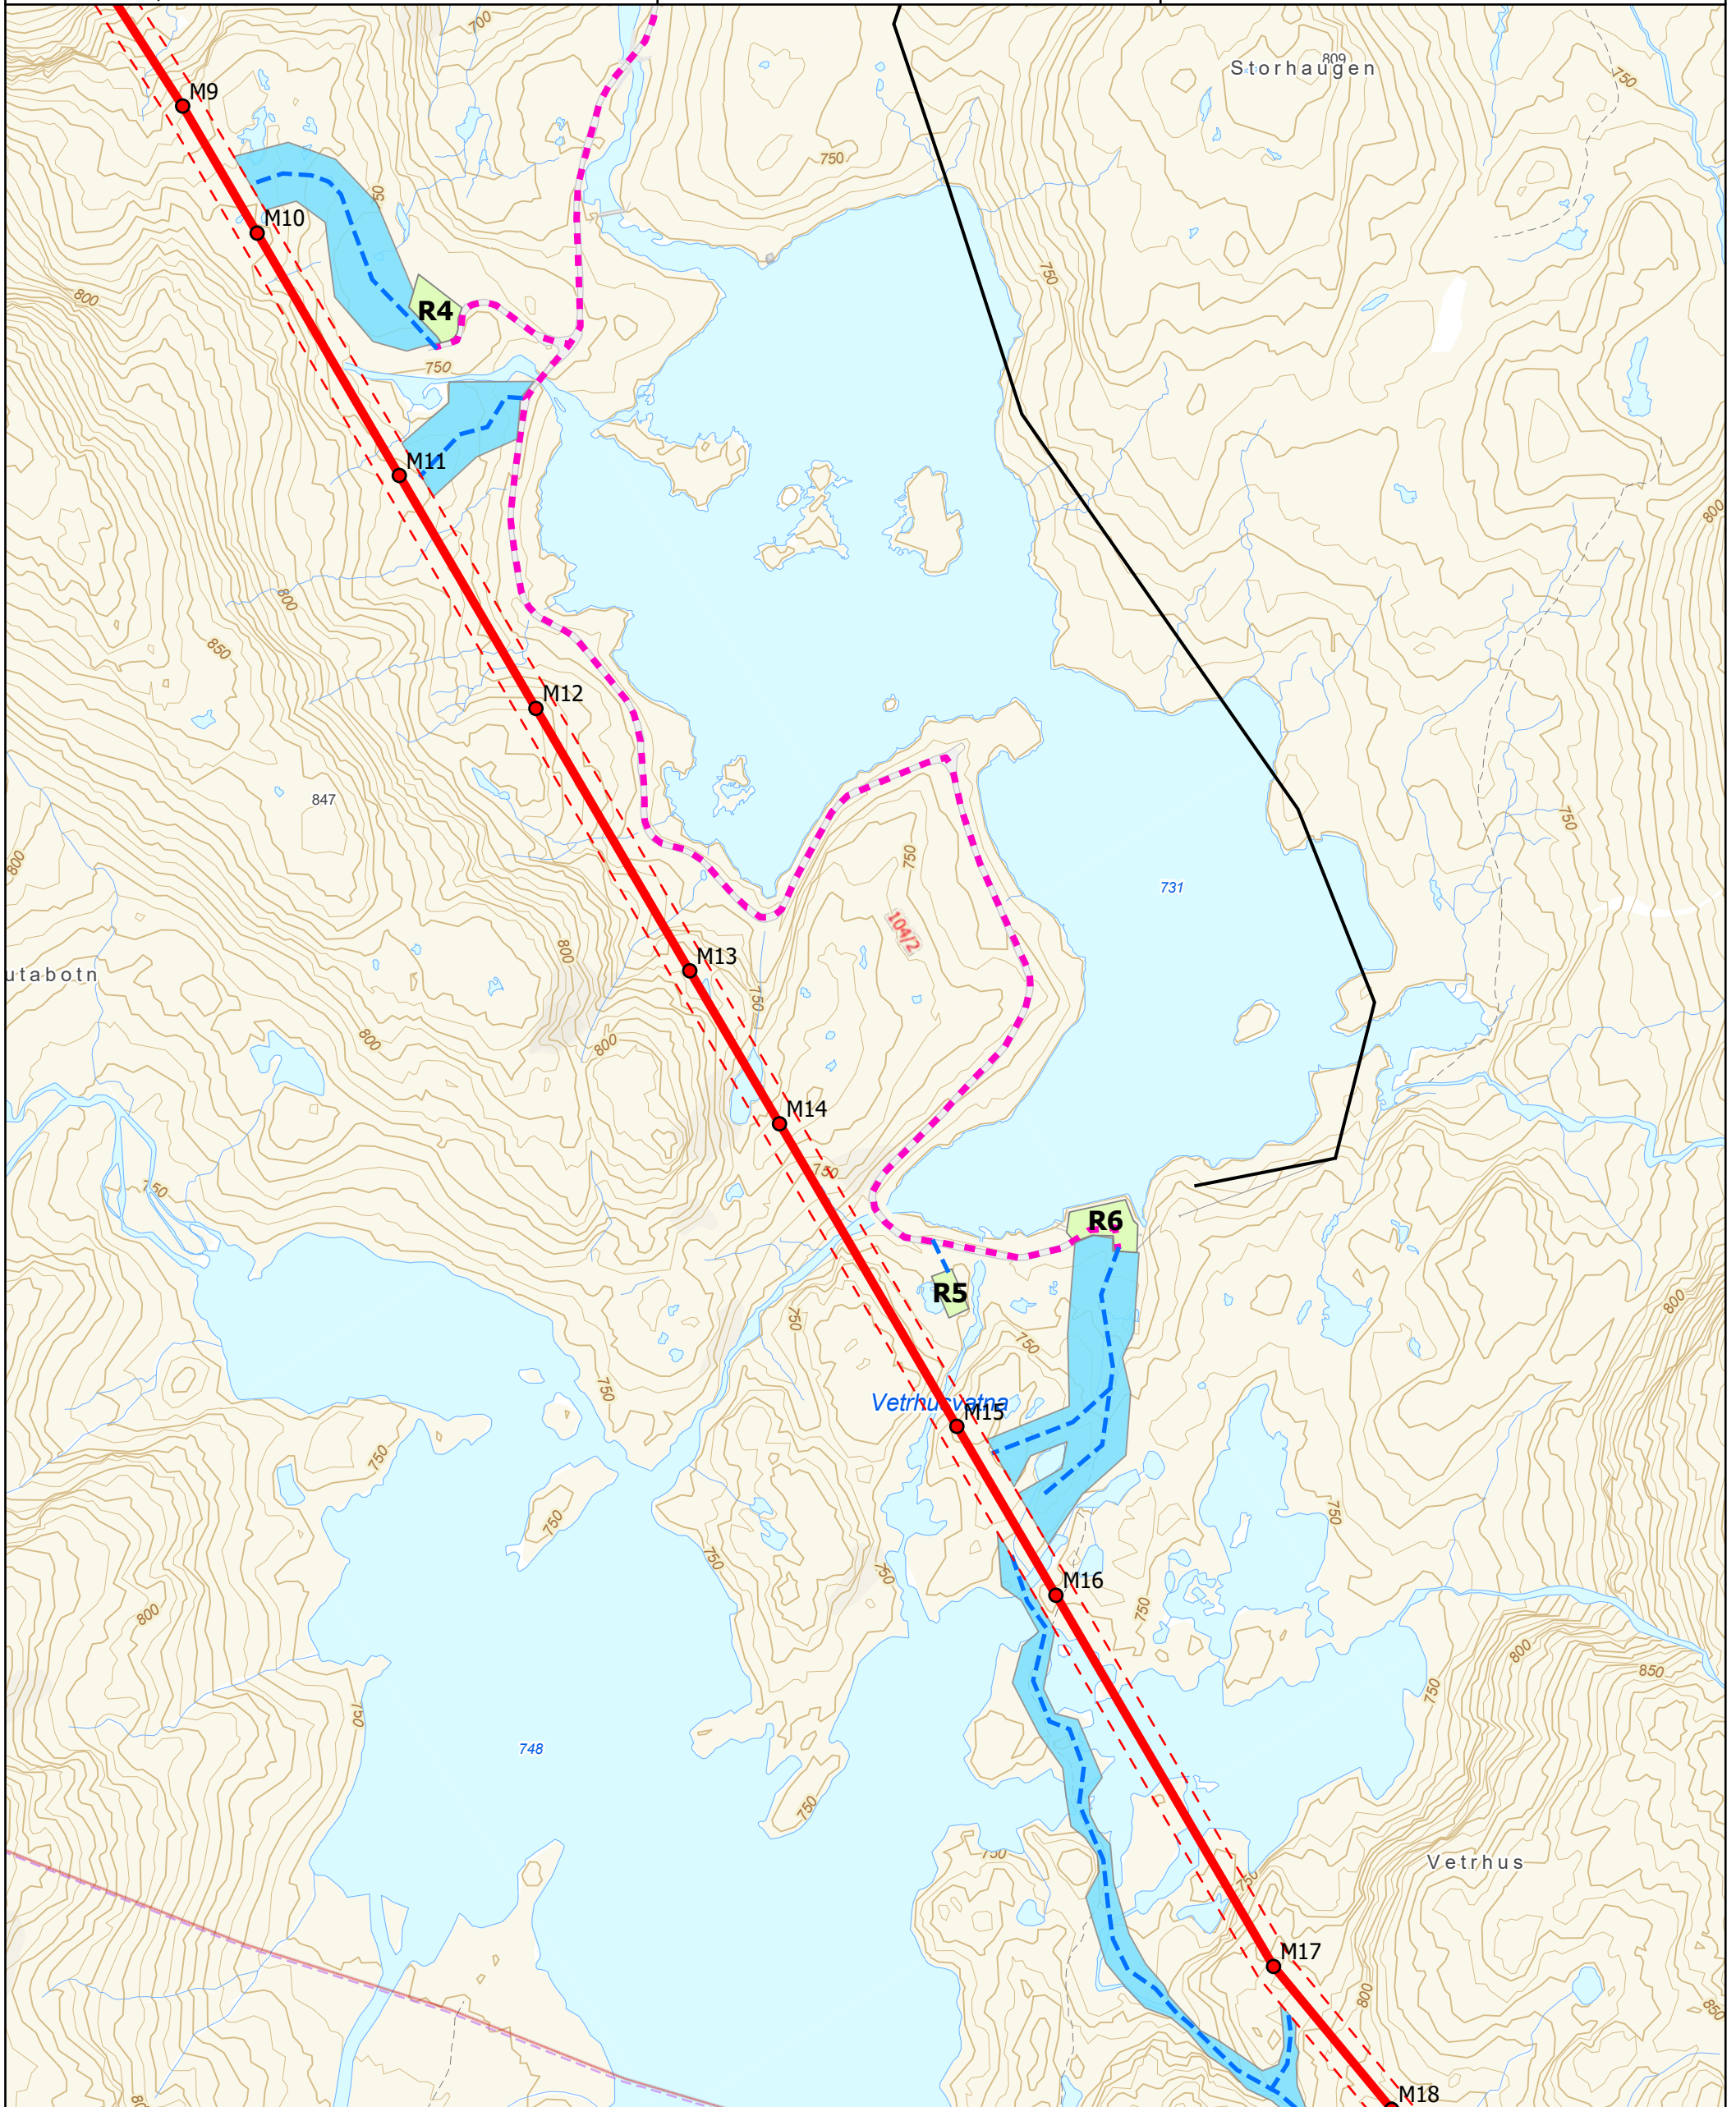




Målestokk:	Format:
1:5 000	A3

Godkj.: PO
Godkj.: PC
Godkj.: LK

-  Eks. 66 kV ledning
-  Eks. 22 kV ledning
-  Terrengekjøring
-  Terrengekjøring
-  Kjøring privat veg
-  Riggplasser

A horizontal scale bar with a black outline. It is divided into two segments: the left segment is solid black and represents 125 meters, while the right segment is white with a black outline and represents another 125 meters, totaling 250 meters. The numbers 0, 125, and 250 are positioned above the bar, and the word "Meter" is at the right end.

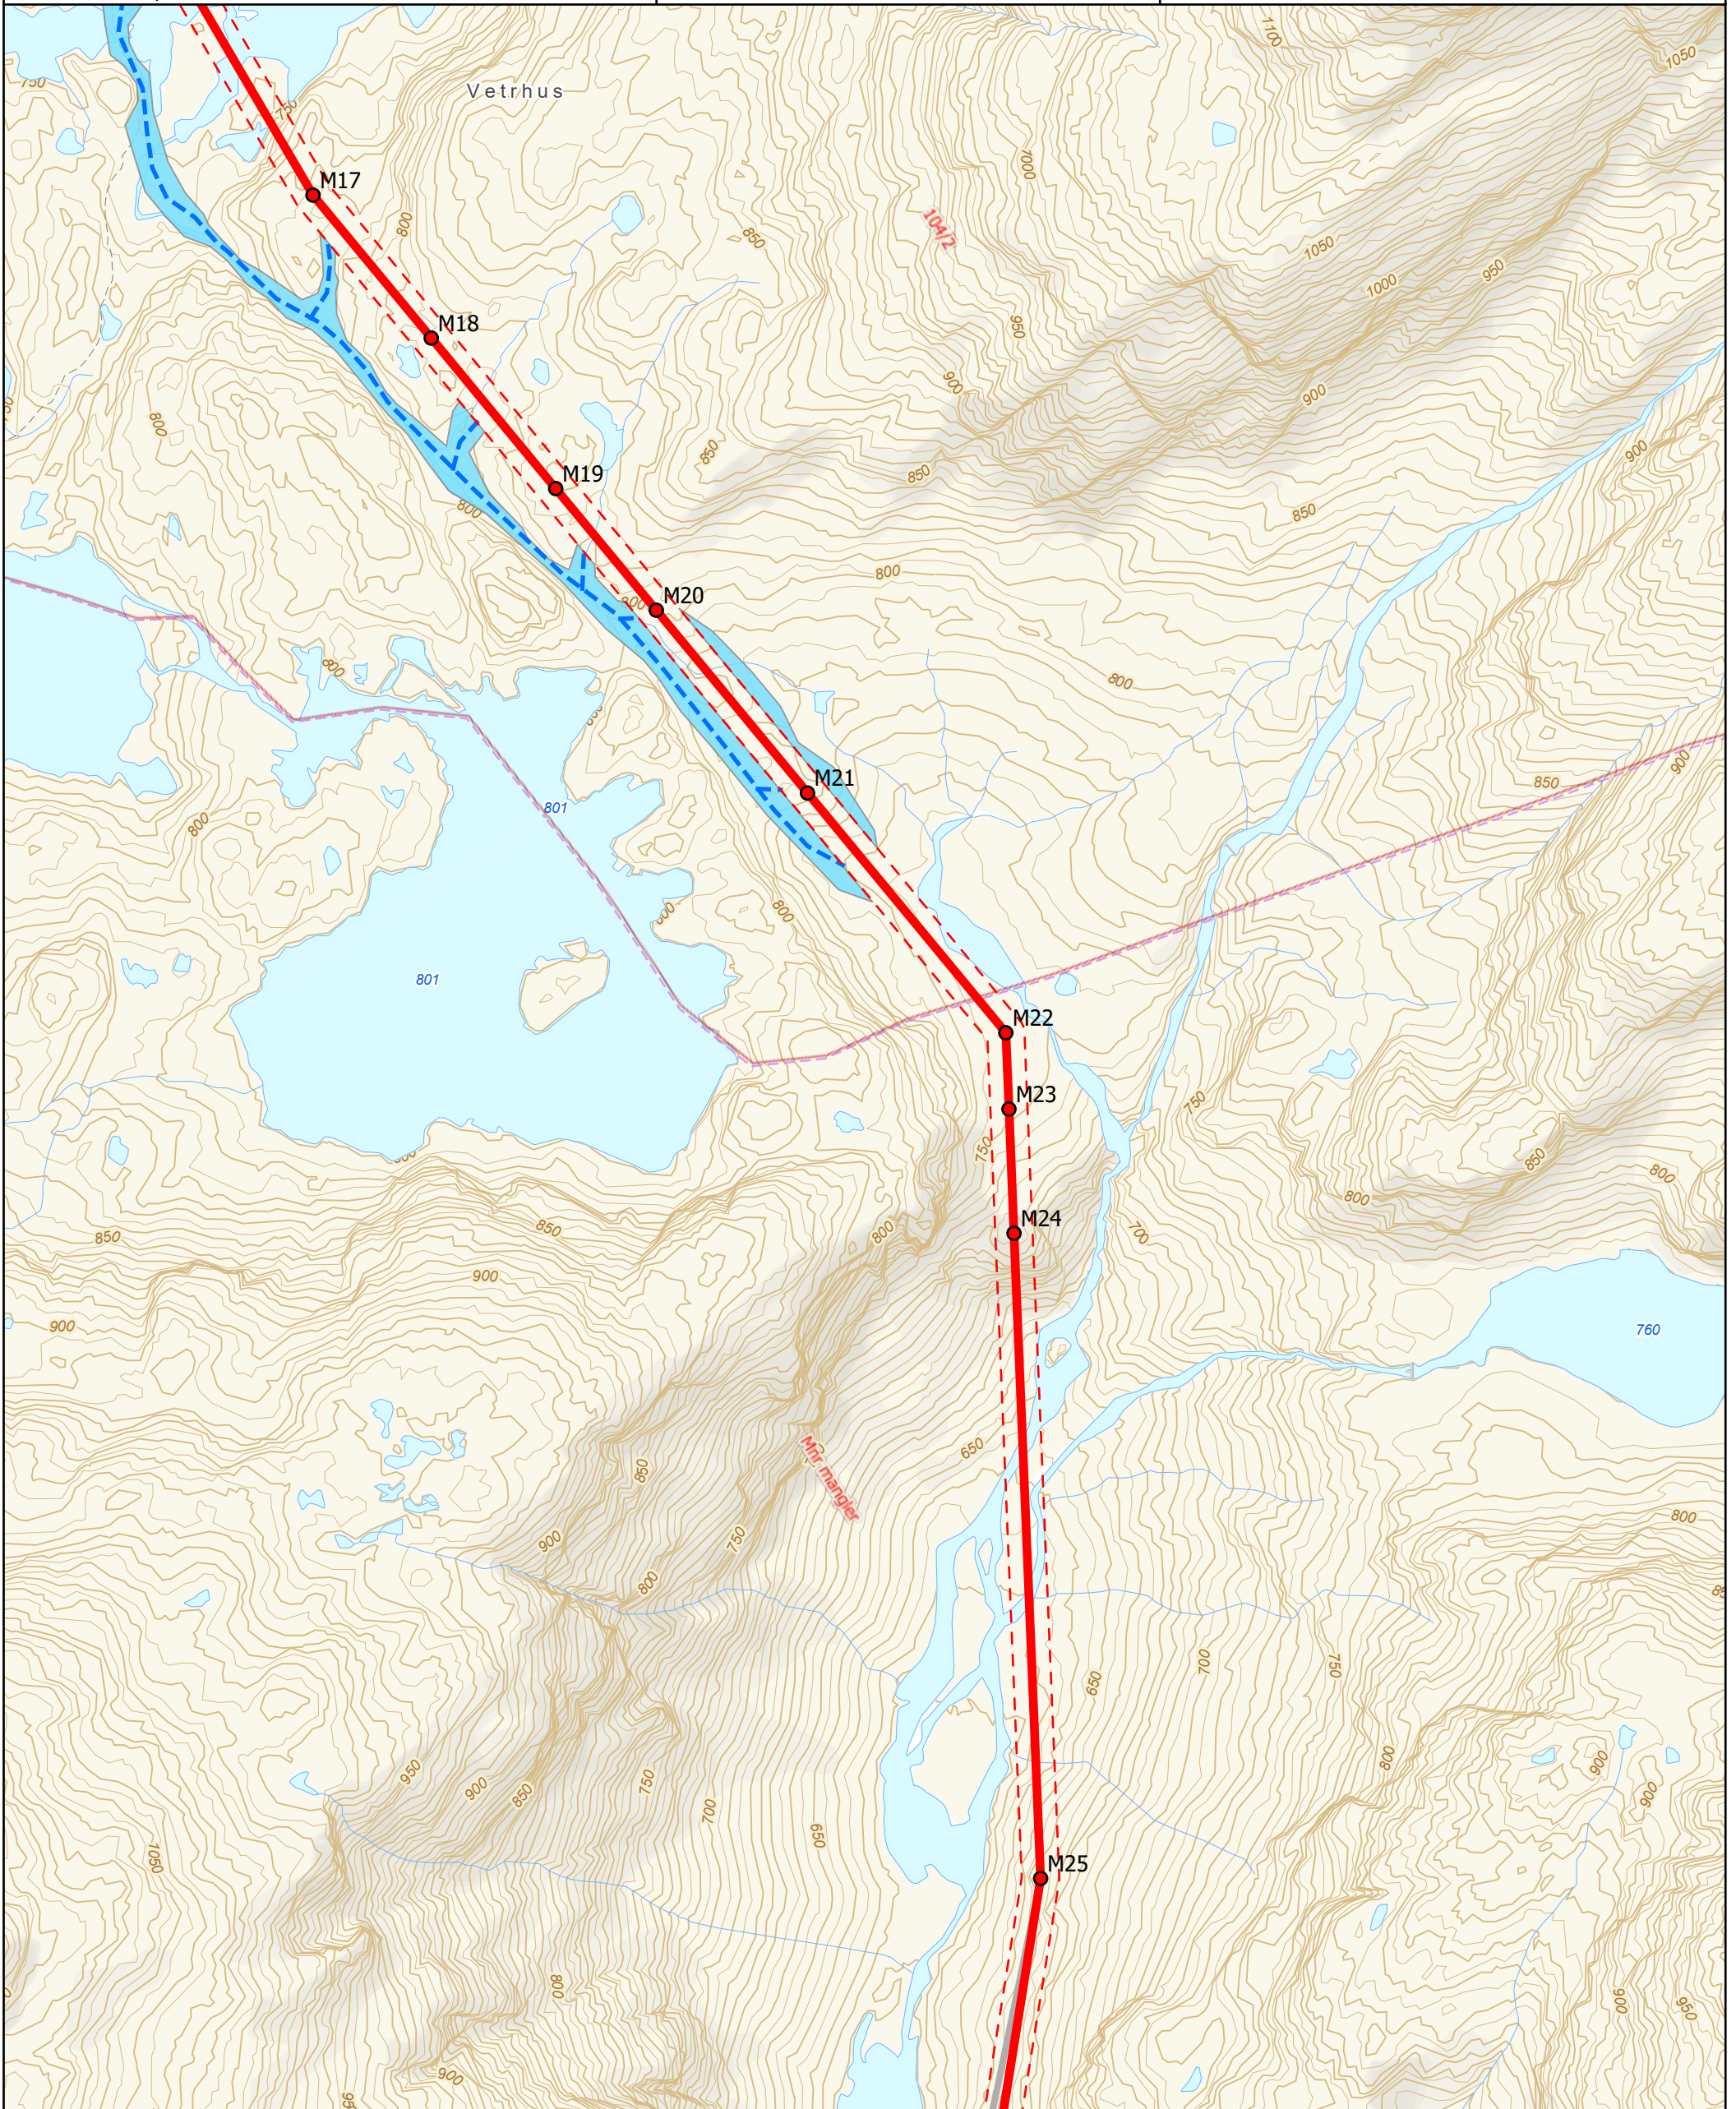



A3


KLIC	Good
------	------

US

132 kV-ledning Konsesjonsgitt

 Riggplasser

A horizontal scale bar with a black outline. It is divided into two segments: the left segment is solid black and represents 125 meters, while the right segment is white with a black outline and represents another 125 meters, totaling 250 meters. The numbers 0, 125, and 250 are positioned above the bar, and the word "Meter" is at the right end.

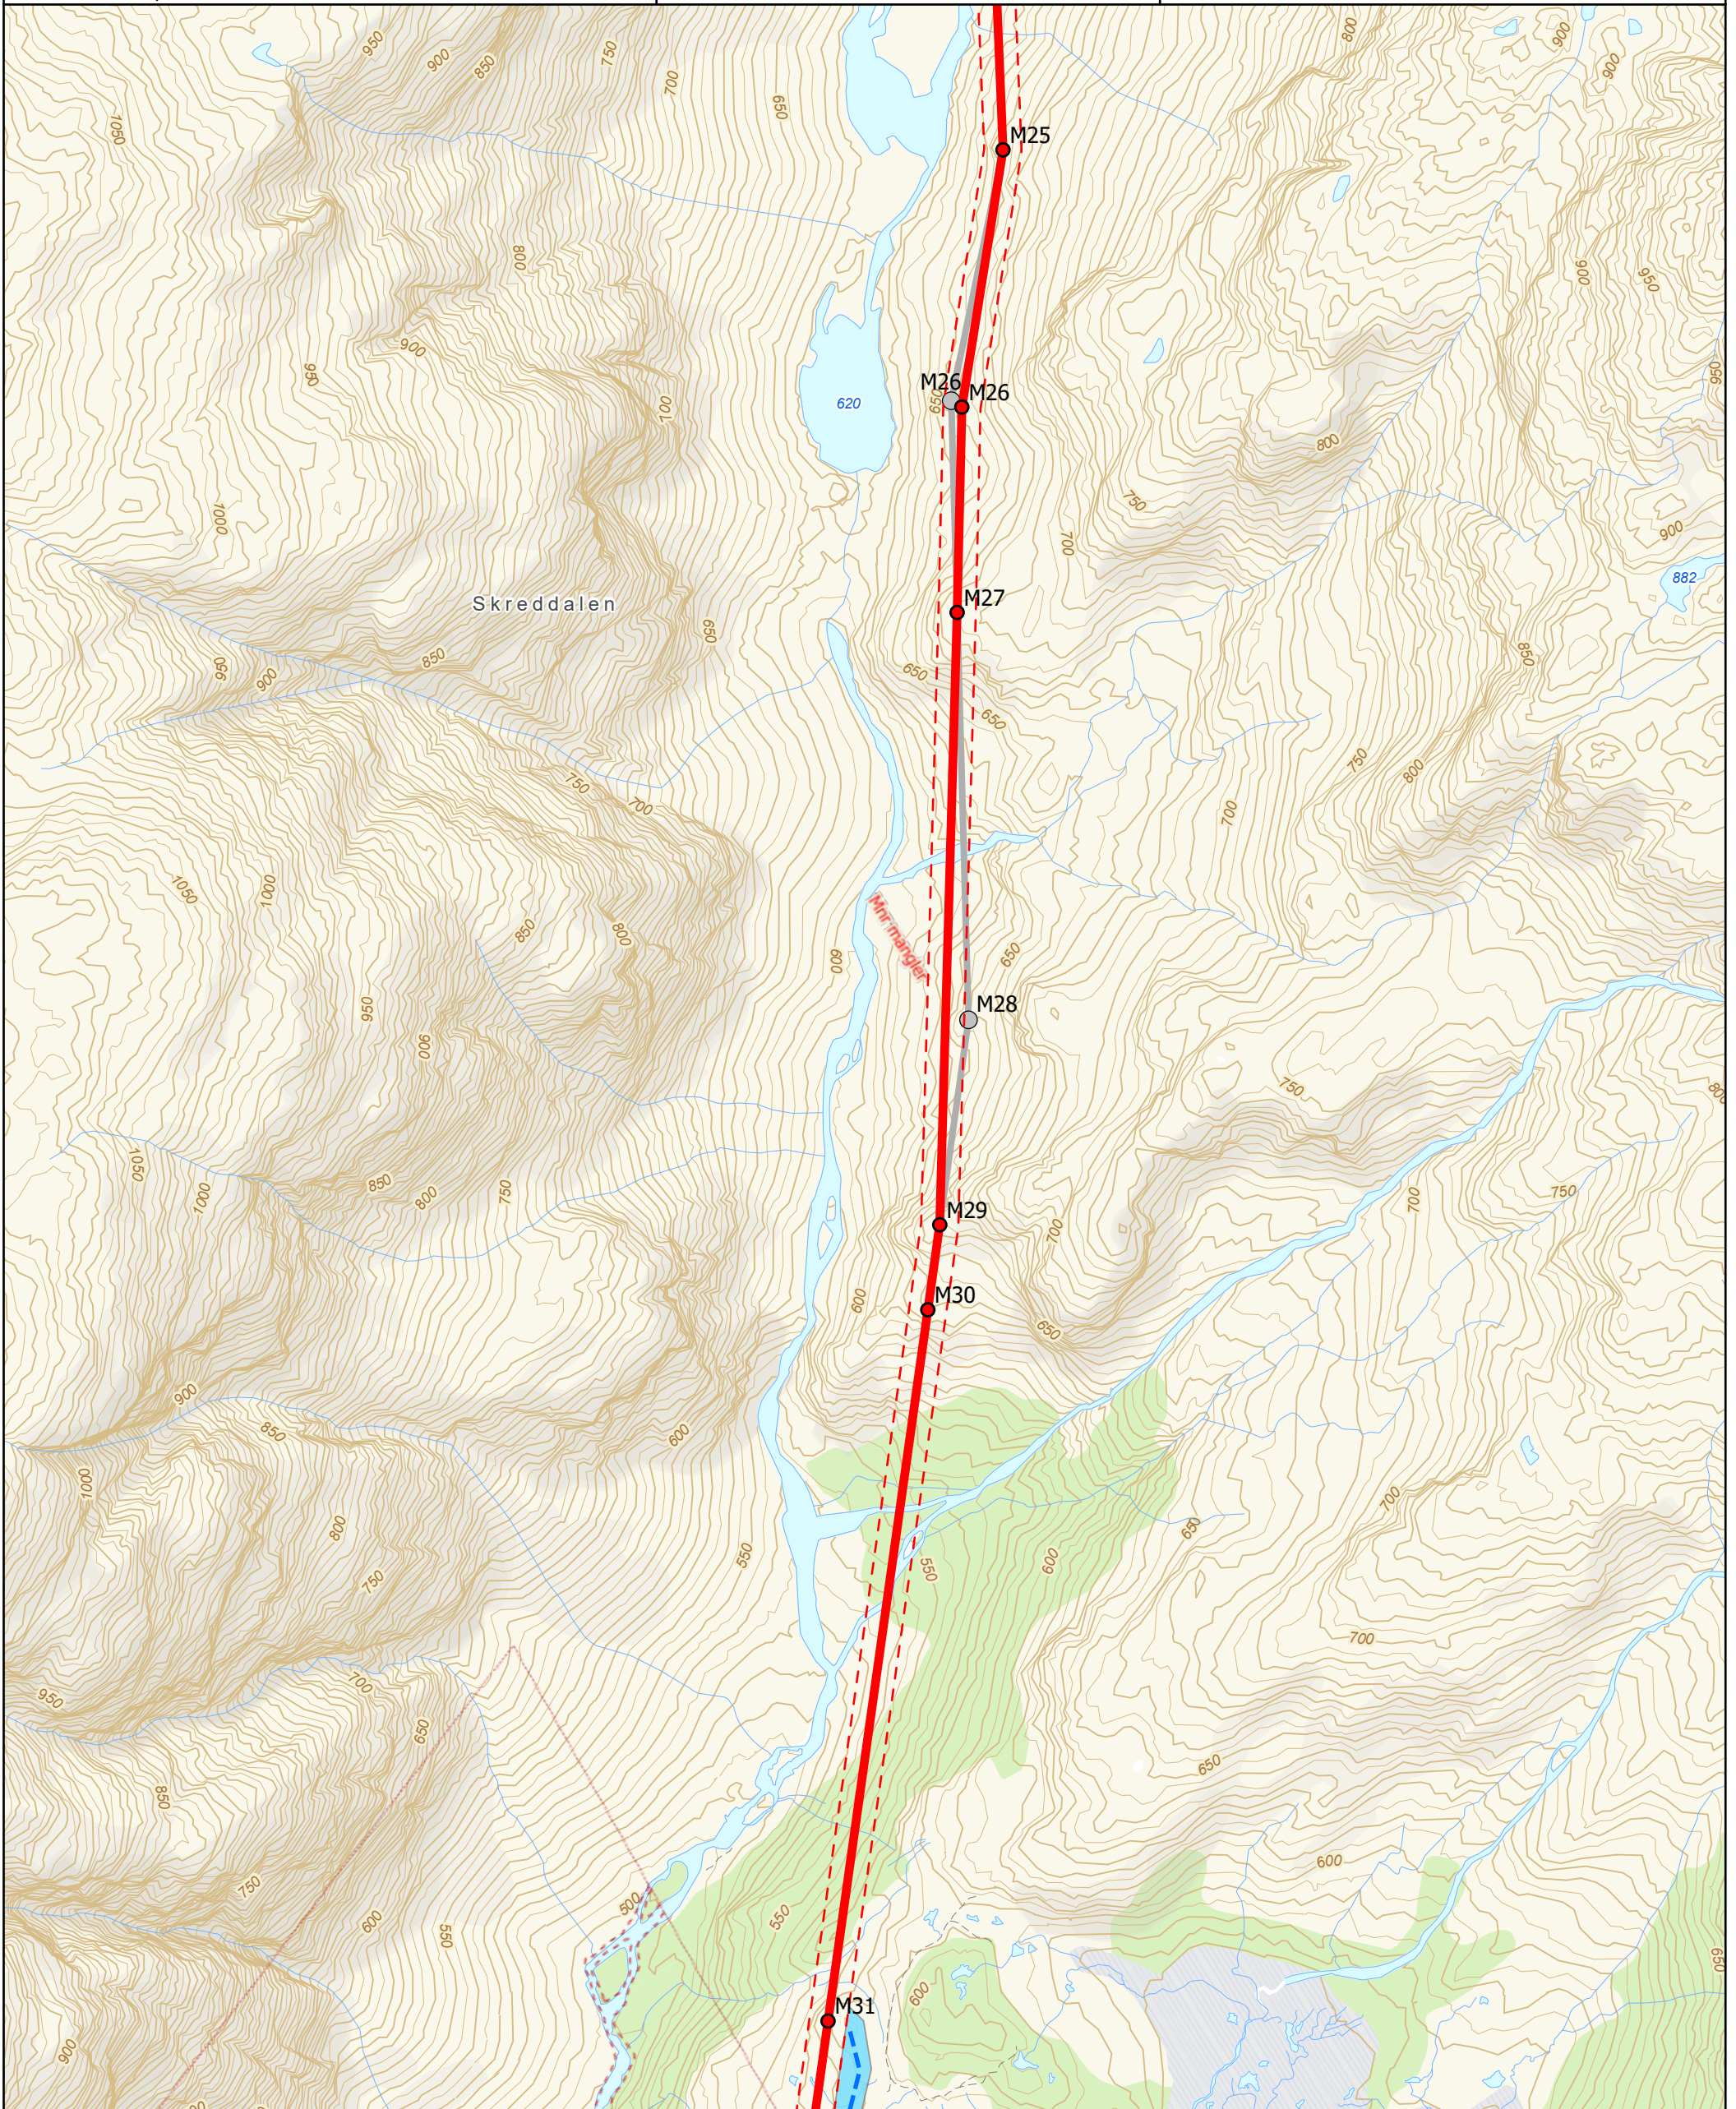




Målestokk: 1:5 000	Format: A3
-----------------------	---------------

Godkj.: POJ
Godkj.: PC
Godkj.: LK

- Eks. 66 kV ledning
- Eks. 22 kV ledning
- - - Terrengekjøring
- Terrengekjøring
- Kjøring privat veg
- Riggplasser

A horizontal scale bar with a black rectangular segment from 0 to 125 and a white rectangular segment from 125 to 250. The word "Meter" is at the right end.

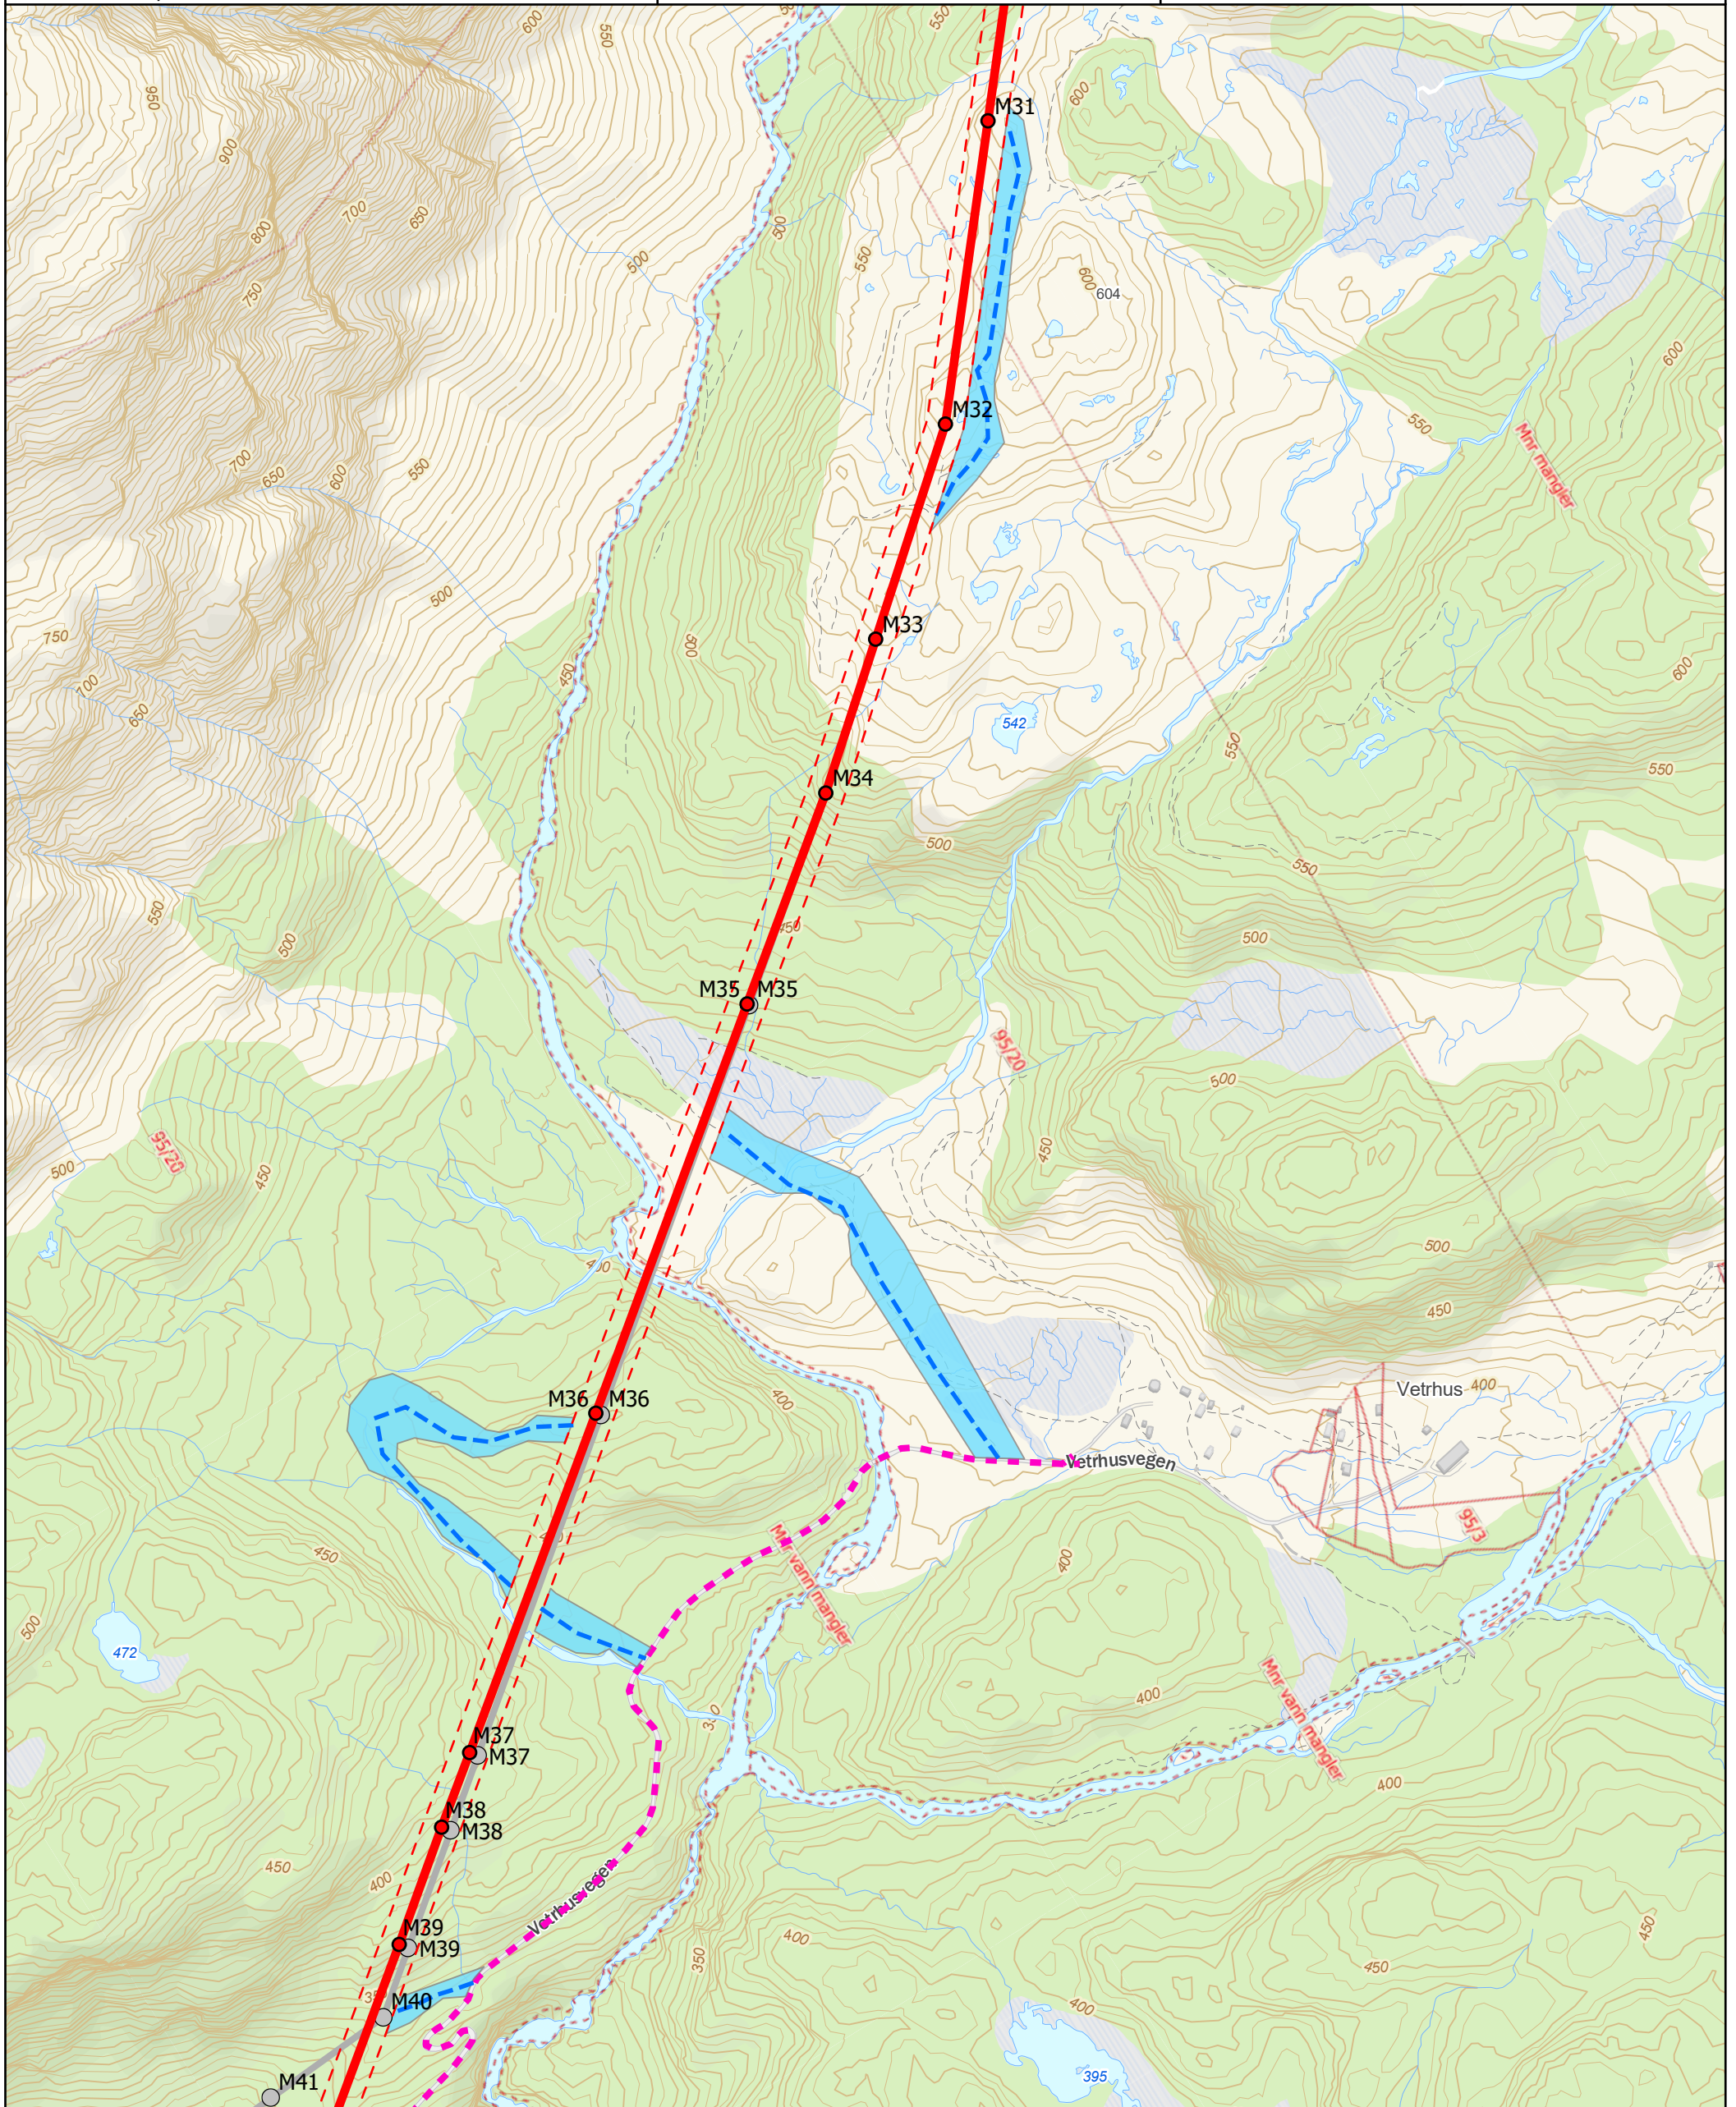




Målestokk: 1:5 000	Format: A3
-----------------------	---------------

Godkj.: PO
Godkj.: PC
Godkj.: LK

-  Eks. 66 kV ledning
-  Eks. 22 kV ledning
-  Terrengekjøring
-  Terrengekjøring
-  Kjøring privat veg
-  Riggplasser

A horizontal scale bar with a black outline. It is divided into two segments: the left segment is solid black and represents 125 meters, while the right segment is white with a black outline and represents another 125 meters, totaling 250 meters. The numbers 0, 125, and 250 are positioned above the bar, and the word "Meter" is at the right end.

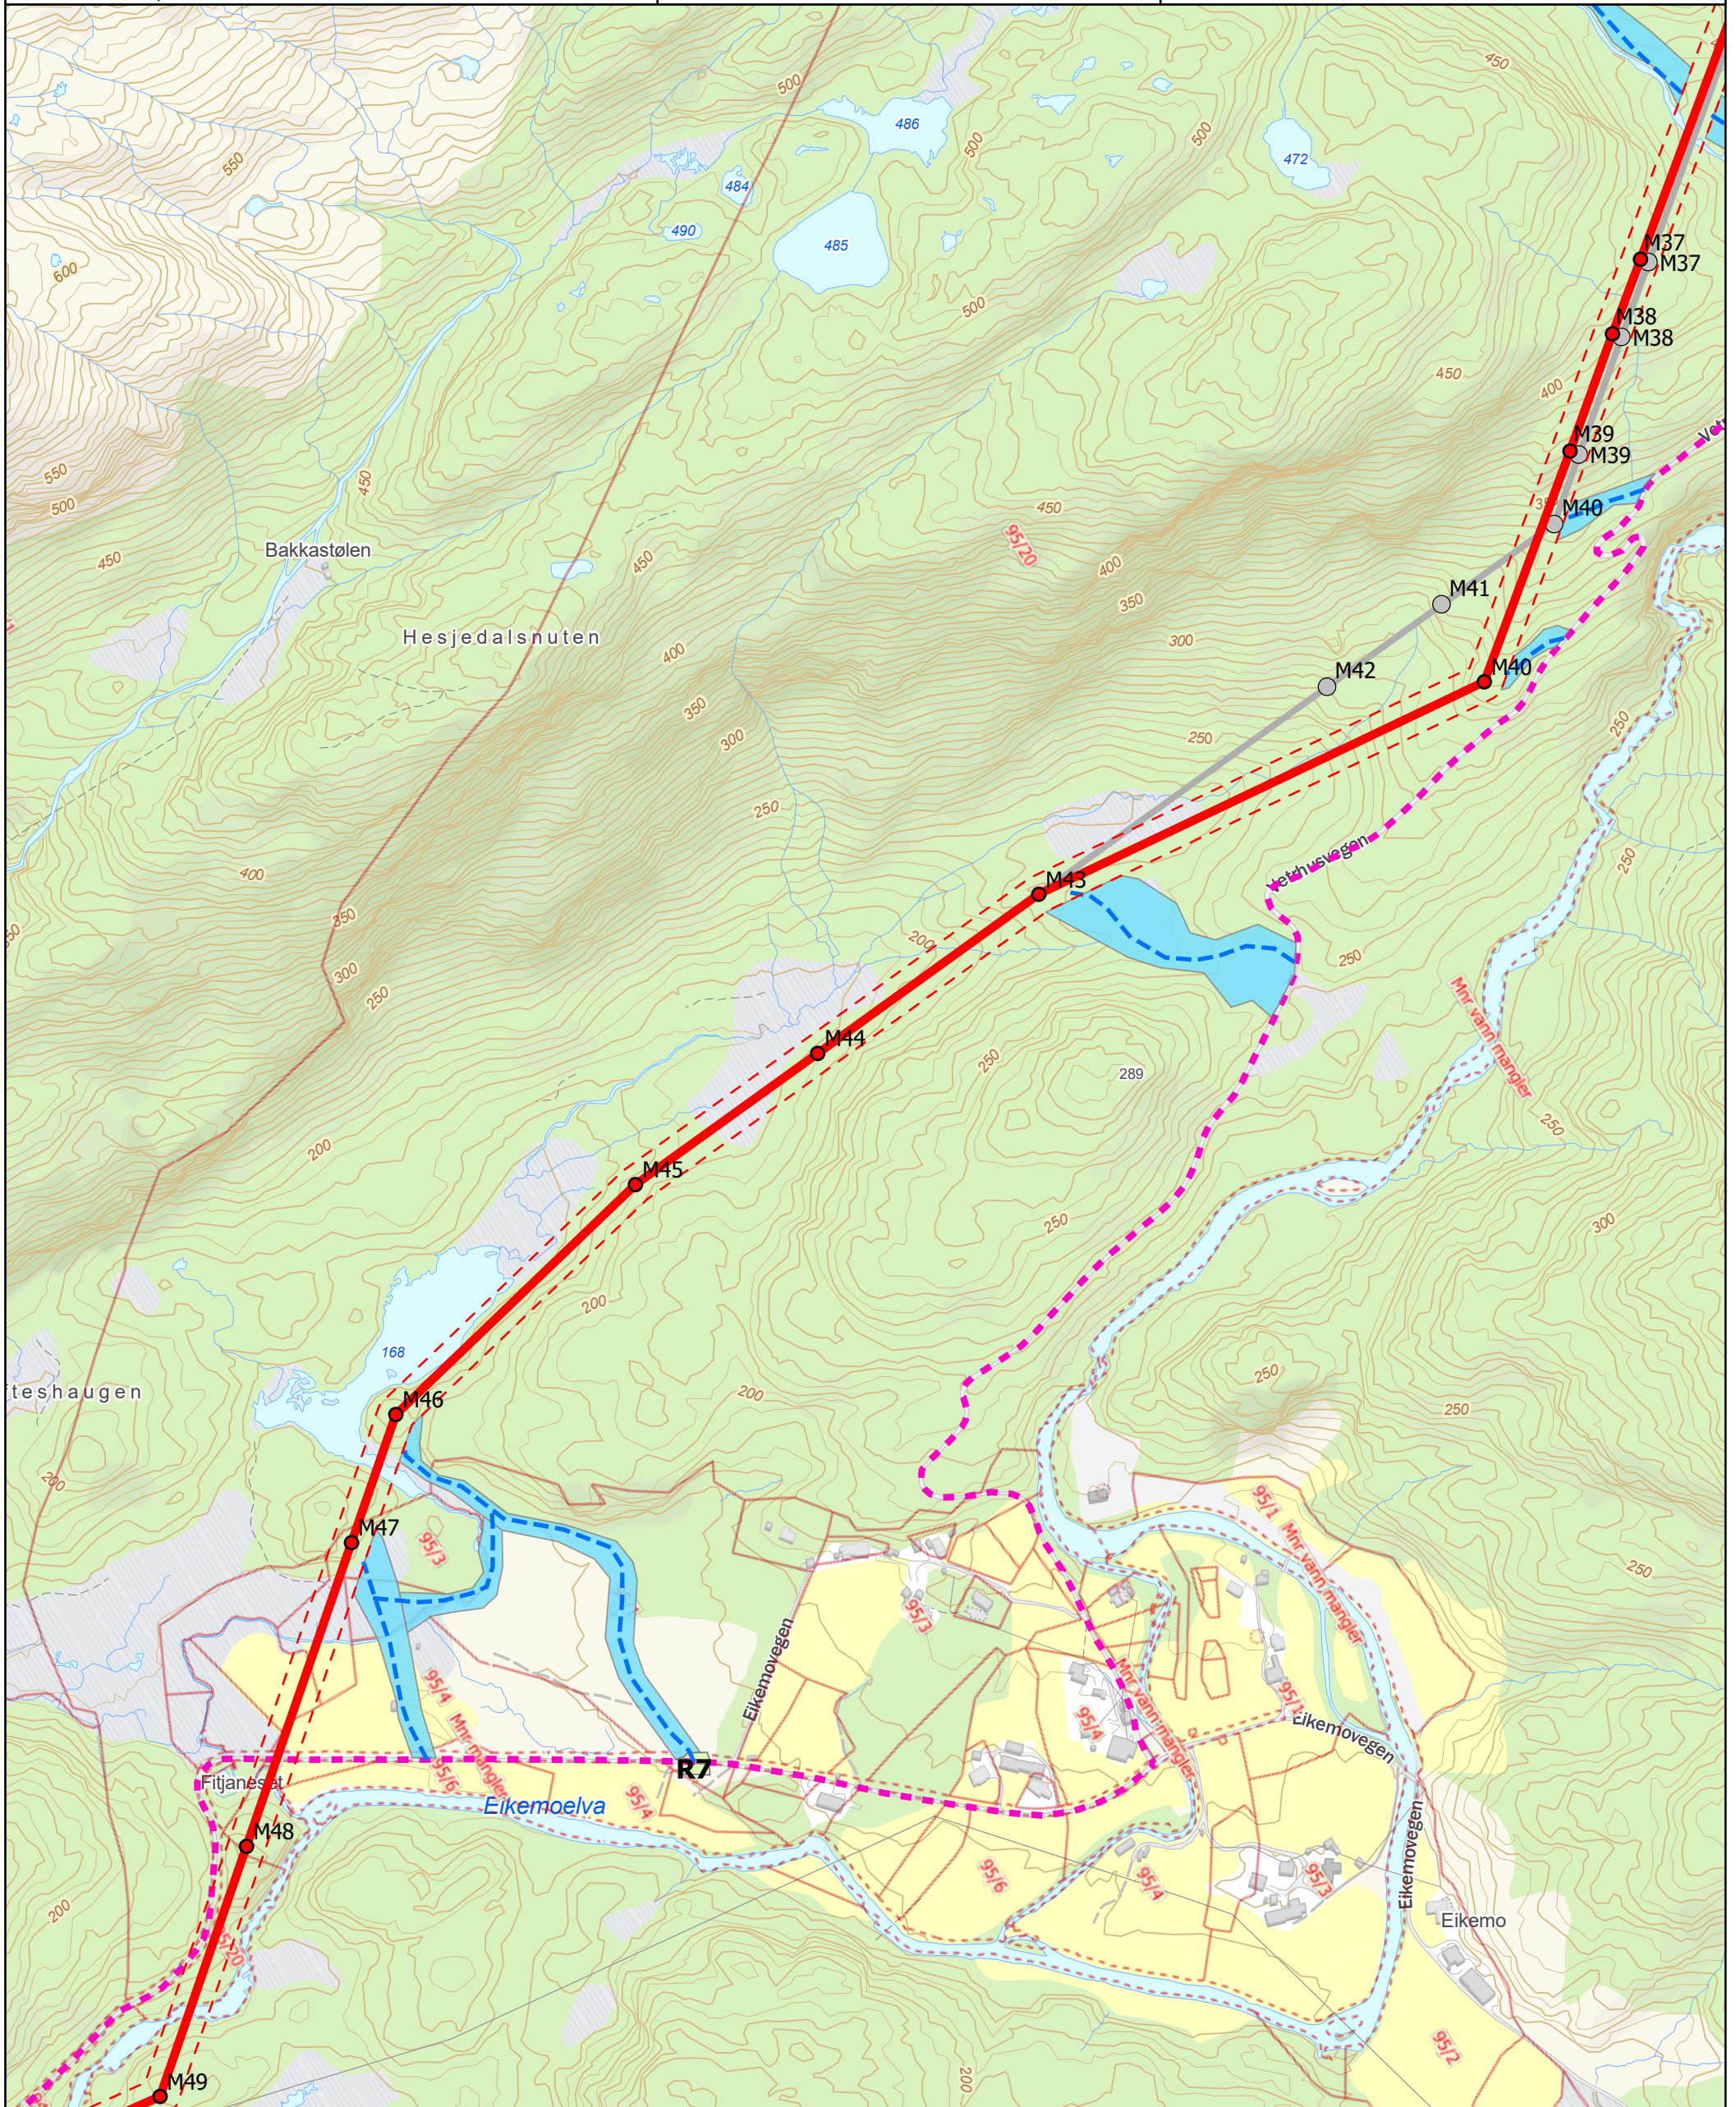



Format:

03

105

C

Q

132

/-ledning k

sessionsait

upplasser

▲

Trasèkart, side 8 av 8

Meter

