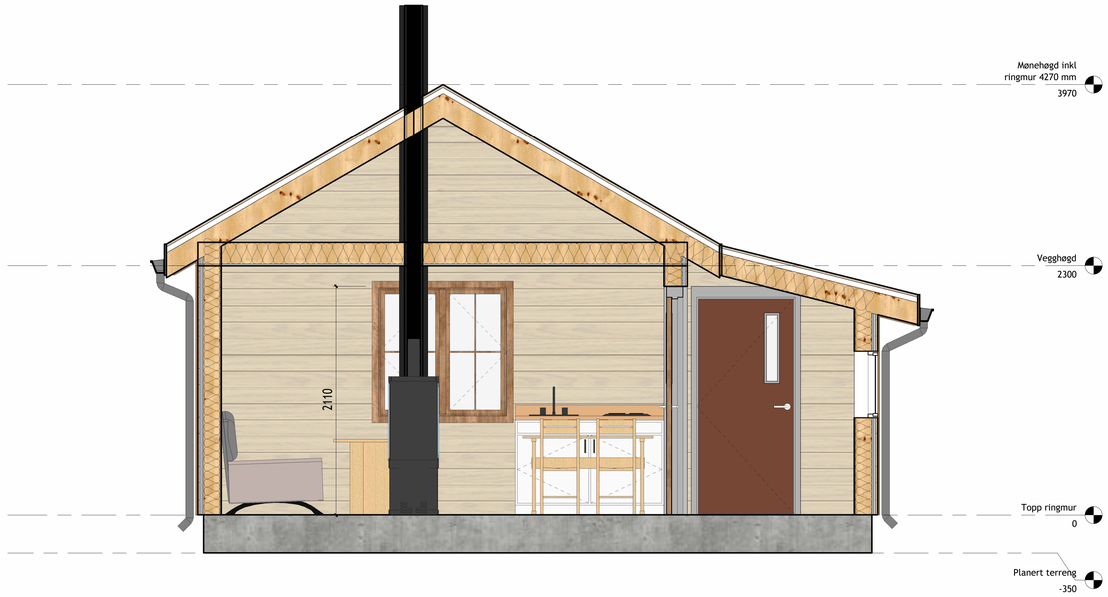

AUTODESK

www.autodesk.com/revit

Consultant
Address
Address
Phone
Fax
e-mail

Consultant
Address
Address
Phone
Fax
e-mail

Consultant
Address
Address
Phone
Fax
e-mail

Consultant
Address
Address
Phone
Fax
e-mail

Consultant
Address
Address
Phone
Fax
e-mail

No.	Description	Date

Statkraft

Holmavatn Nødbu

Snitt

Project number	1
Date	22.02.24
Drawn by	AM
Checked by	-

C104

Scale 1 : 20

22.02.2024 13:03:01