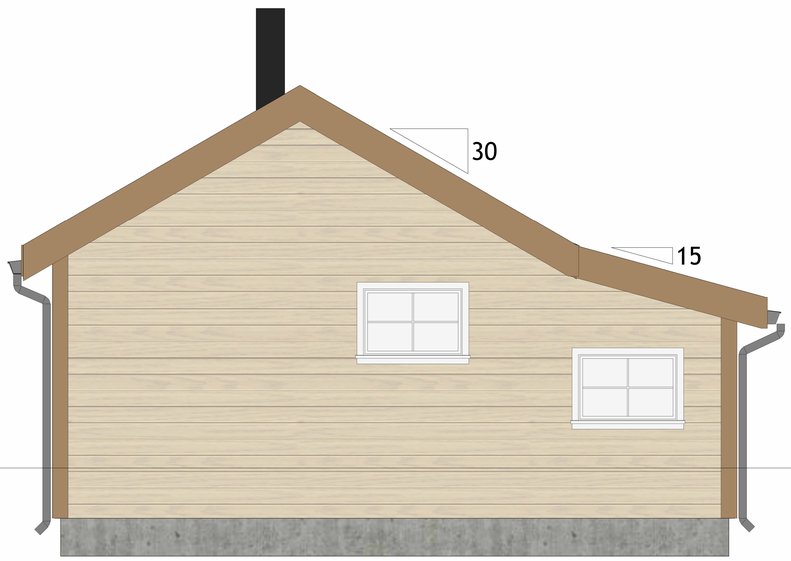

AUTODESK

www.autodesk.com/revit

Consultant
Address
Address
Phone
Fax
e-mail

Consultant
Address
Address
Phone
Fax
e-mail

Consultant
Address
Address
Phone
Fax
e-mail

Consultant
Address
Address
Phone
Fax
e-mail

Consultant
Address
Address
Phone
Fax
e-mail

No.	Description	Date

Statkraft

Holmavatn Nødbu

Fasader

Project number	1
Date	26.03.24
Drawn by	AM
Checked by	-

C109

Scale 1 : 20

26.03.2024 14:56:18